GENERAL SITE NOTES

1. BOUNDARY SURVEY SHOWN ON PLAN PROVIDED BY LONDON–LAUREL COUNTY INDUSTRIAL DEVELOPMENT AUTHORITY. THE BOUNDARY OF THE PROPERTY DEPICTED ON THIS SURVEY IS BASED ON DEED BOOK 321 PAGE 466 AS FOUND ON RECORD IN THE OFFICE OF THE LAUREL COUNTY COURT CLERK.
2. THIS MASTER PLAN IS NOT TO BE USED AS A BOUNDARY SURVEY, OR AS AN INSTRUMENT TO TRANSFER TITLE.
3. ALL UTILITY LINES AND BOUNDARIES SHOWN ON PLAN ARE APPROXIMATE.

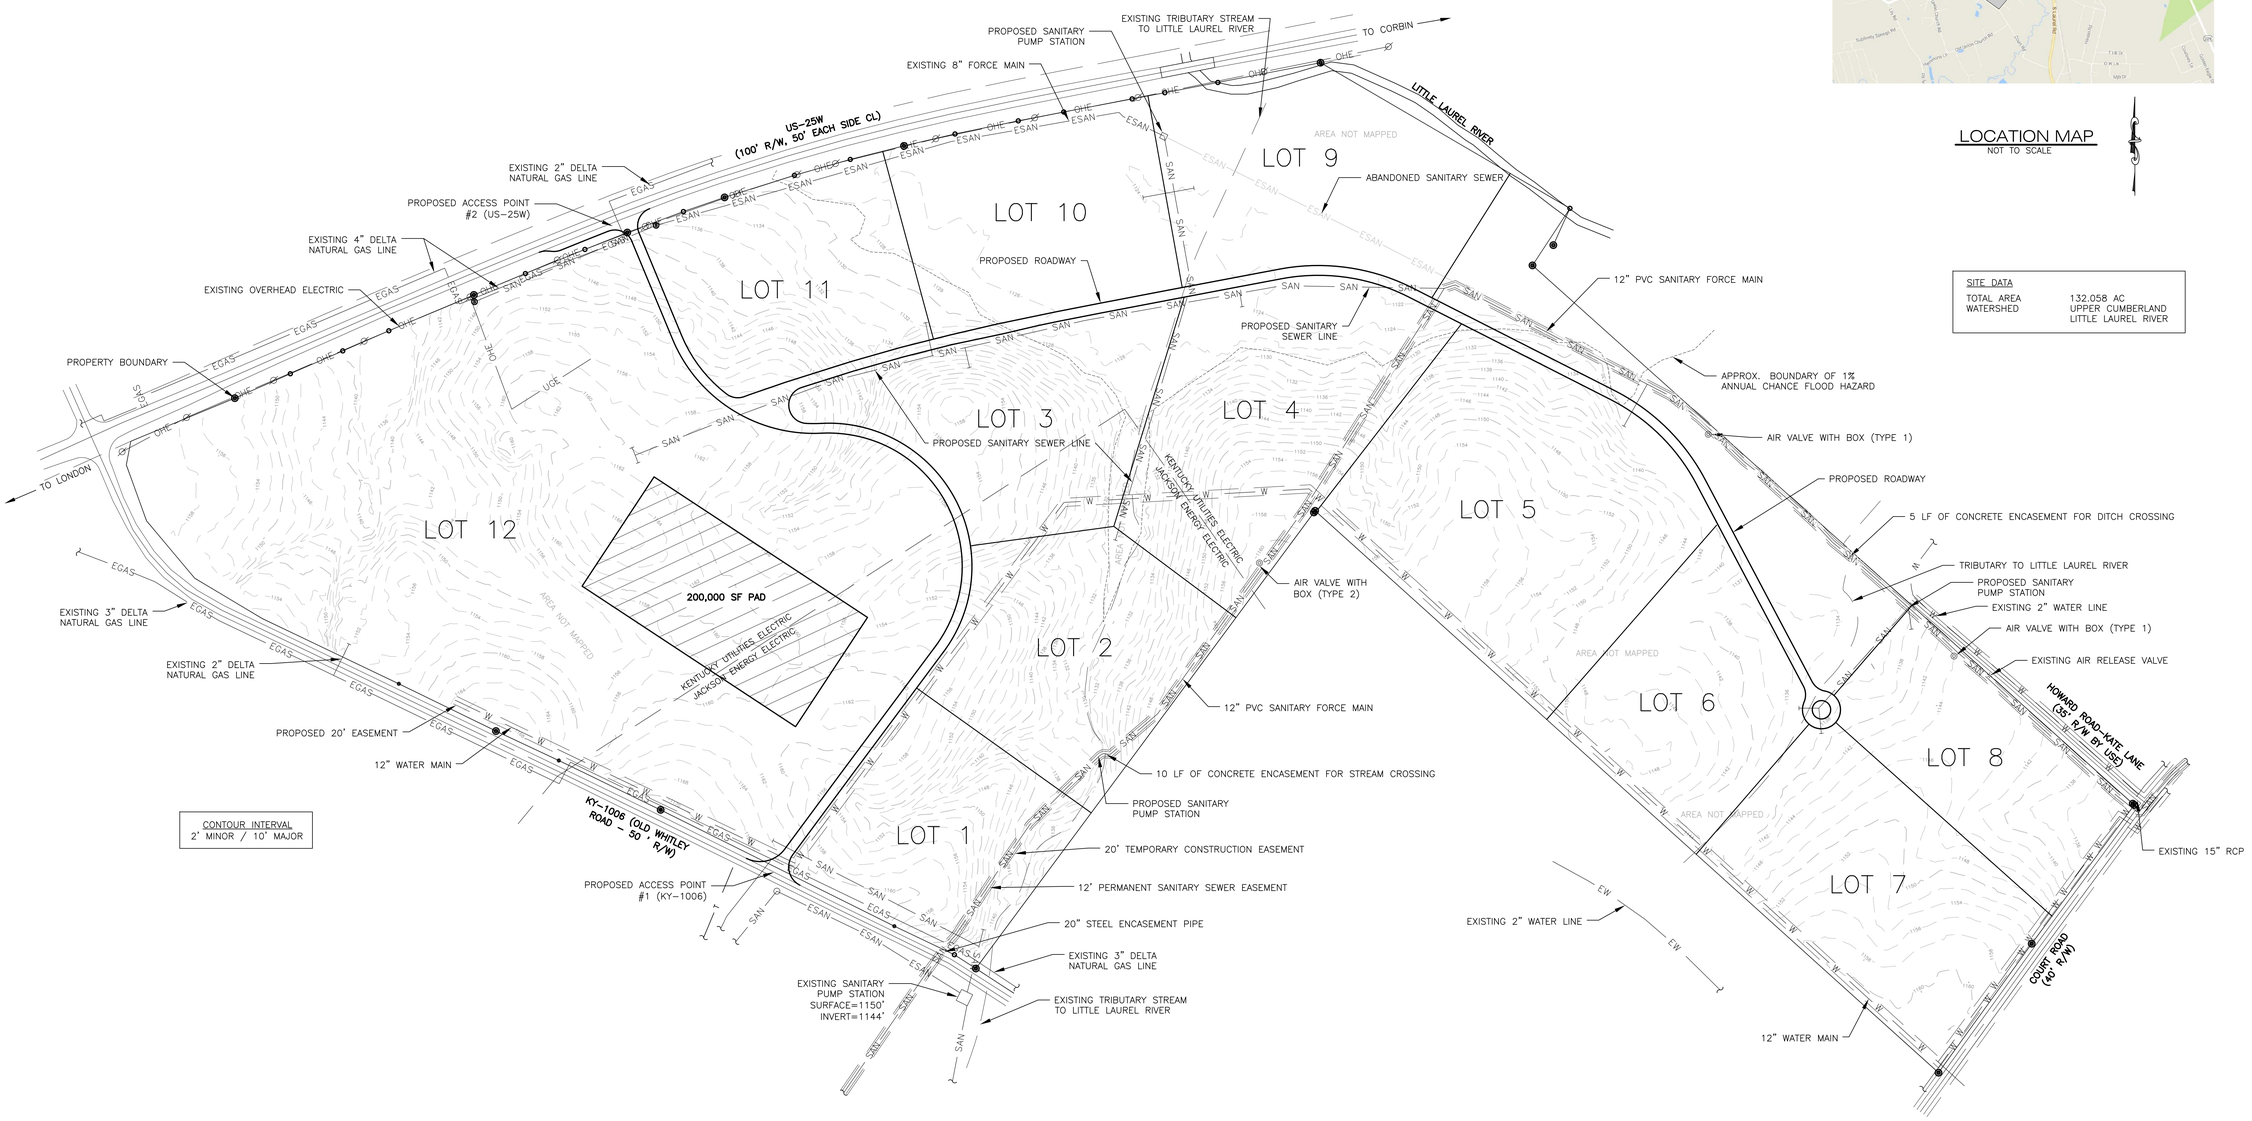

LOCATION MAP
NOT TO SCALE

SITE DATA	
TOTAL AREA	132.058 AC
WATERSHED	UPPER CUMBERLAND LITTLE LAUREL RIVER

1 C100 MASTER PLAN
SCALE: 1"=150'-0"

GRAPHIC SCALE
150 0 75 150 300 600 900
(IN FEET)
1 inch = 150 ft.

NOT FOR CONSTRUCTION
DO NOT SCALE DRAWINGS

PRELIMINARY

LLCIDA
LONDON, KENTUCKY
GREER PARK SITE DEVELOPMENT

DENHAM BLYTHE design/build
855 SPRINGFIELD HIGHWAY
GOODLETTSVILLE, TN 37072
TEL: (615) 855-2244
FAX: (615) 855-2249
100 TRADE STREET
LEXINGTON, KY 40511
TEL: (859) 255-7405
FAX: (859) 233-4073

REV	DATE	ISSUED FOR:	BY
5	02-26-18	FOR REVIEW	GJR
4	01-22-17	FOR REVIEW	GJR

PROJECT MGR AR
DESIGNER GJR
ORIGINAL DATE 11-08-17
JOB NUMBER 17-523
MASTER PLAN
C100